

KITCHEN V01
ISO 01

YOUR COMPANY NAME & LOGO
(000) 000-0000

Design changes may result from on site dimension verification. Finishes and trim are approximate. Please refer to door samples and manufacturer specifications.

JOHN & MARY SMITH PROJECT

2026_000

October 18, 2026

01

A



KITCHEN V01
ISO 02

YOUR COMPANY NAME & LOGO
(000) 000-0000

Design changes may result from on site dimension verification. Finishes and trim are approximate. Please refer to door samples and manufacturer specifications.


JOHN & MARY SMITH PROJECT

2026_000

October 18, 2026


02

A

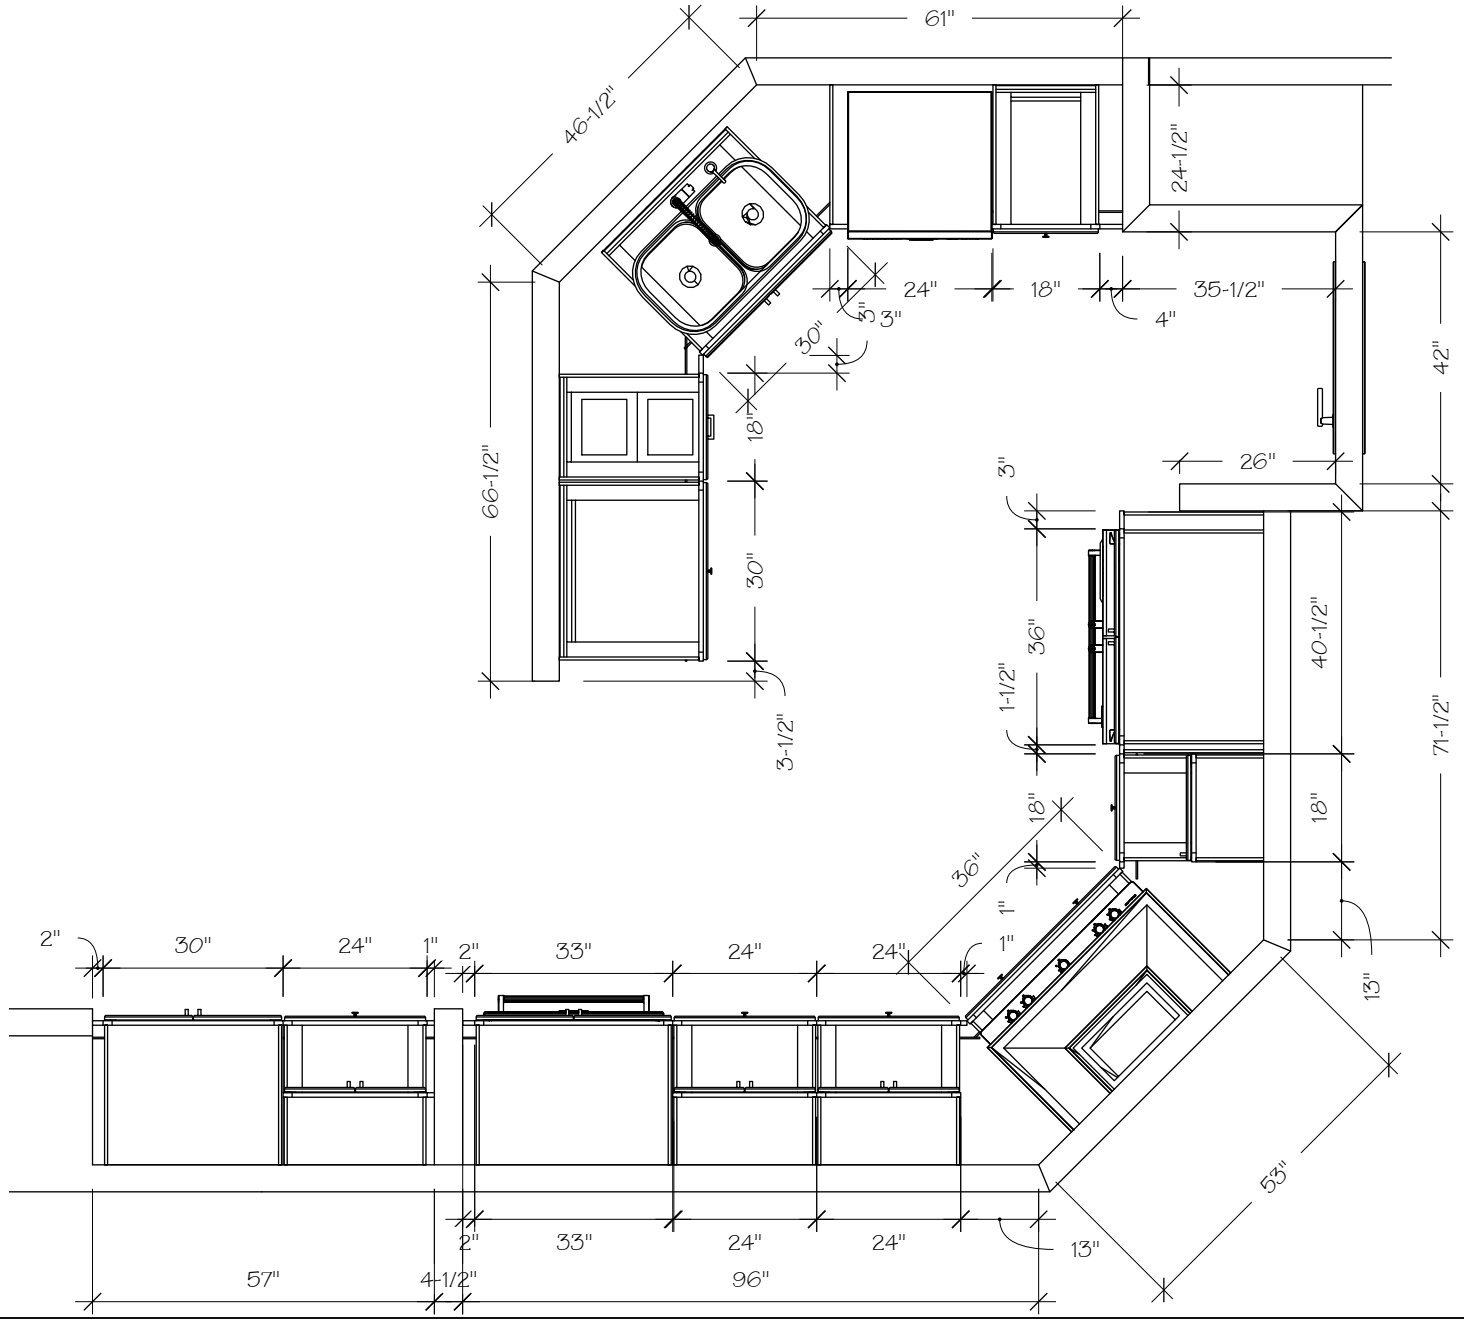


KITCHEN V01 FLOORPLAN	YOUR COMPANY NAME & LOGO (000) 000-0000	Design changes may result from on site dimension verification. Finishes and trim are approximate. Please refer to door samples and manufacturer specifications.	03 A
	JOHN & MARY SMITH PROJECT	2026_000 / October 18, 2026	

HOUSE CROWN WILL WRAP
AROUND THE KITCHEN

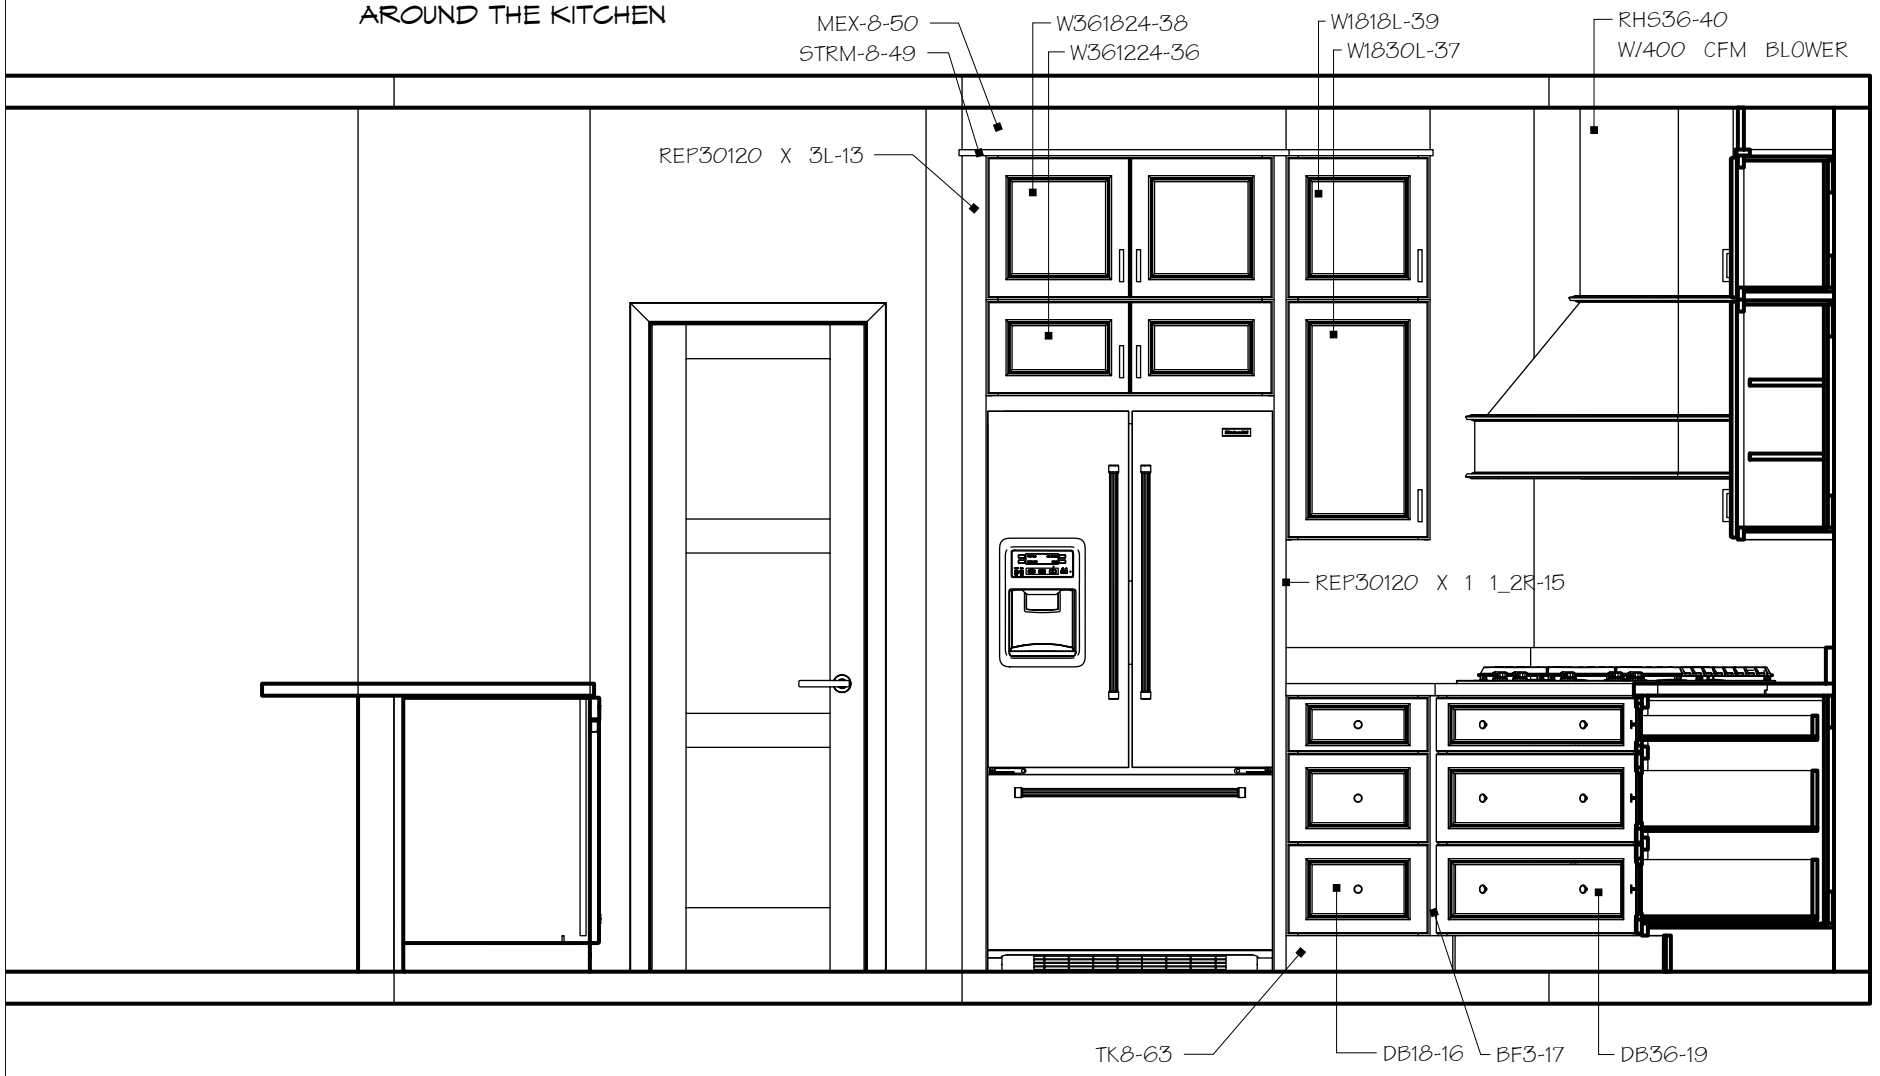

KITCHEN V01 ELEVATION 01	YOUR COMPANY NAME & LOGO (000) 000-0000	Design changes may result from on site dimension verification. Finishes and trim are approximate. Please refer to door samples and manufacturer specifications.	04 A
	JOHN & MARY SMITH PROJECT	2026_000 / October 18, 2026	

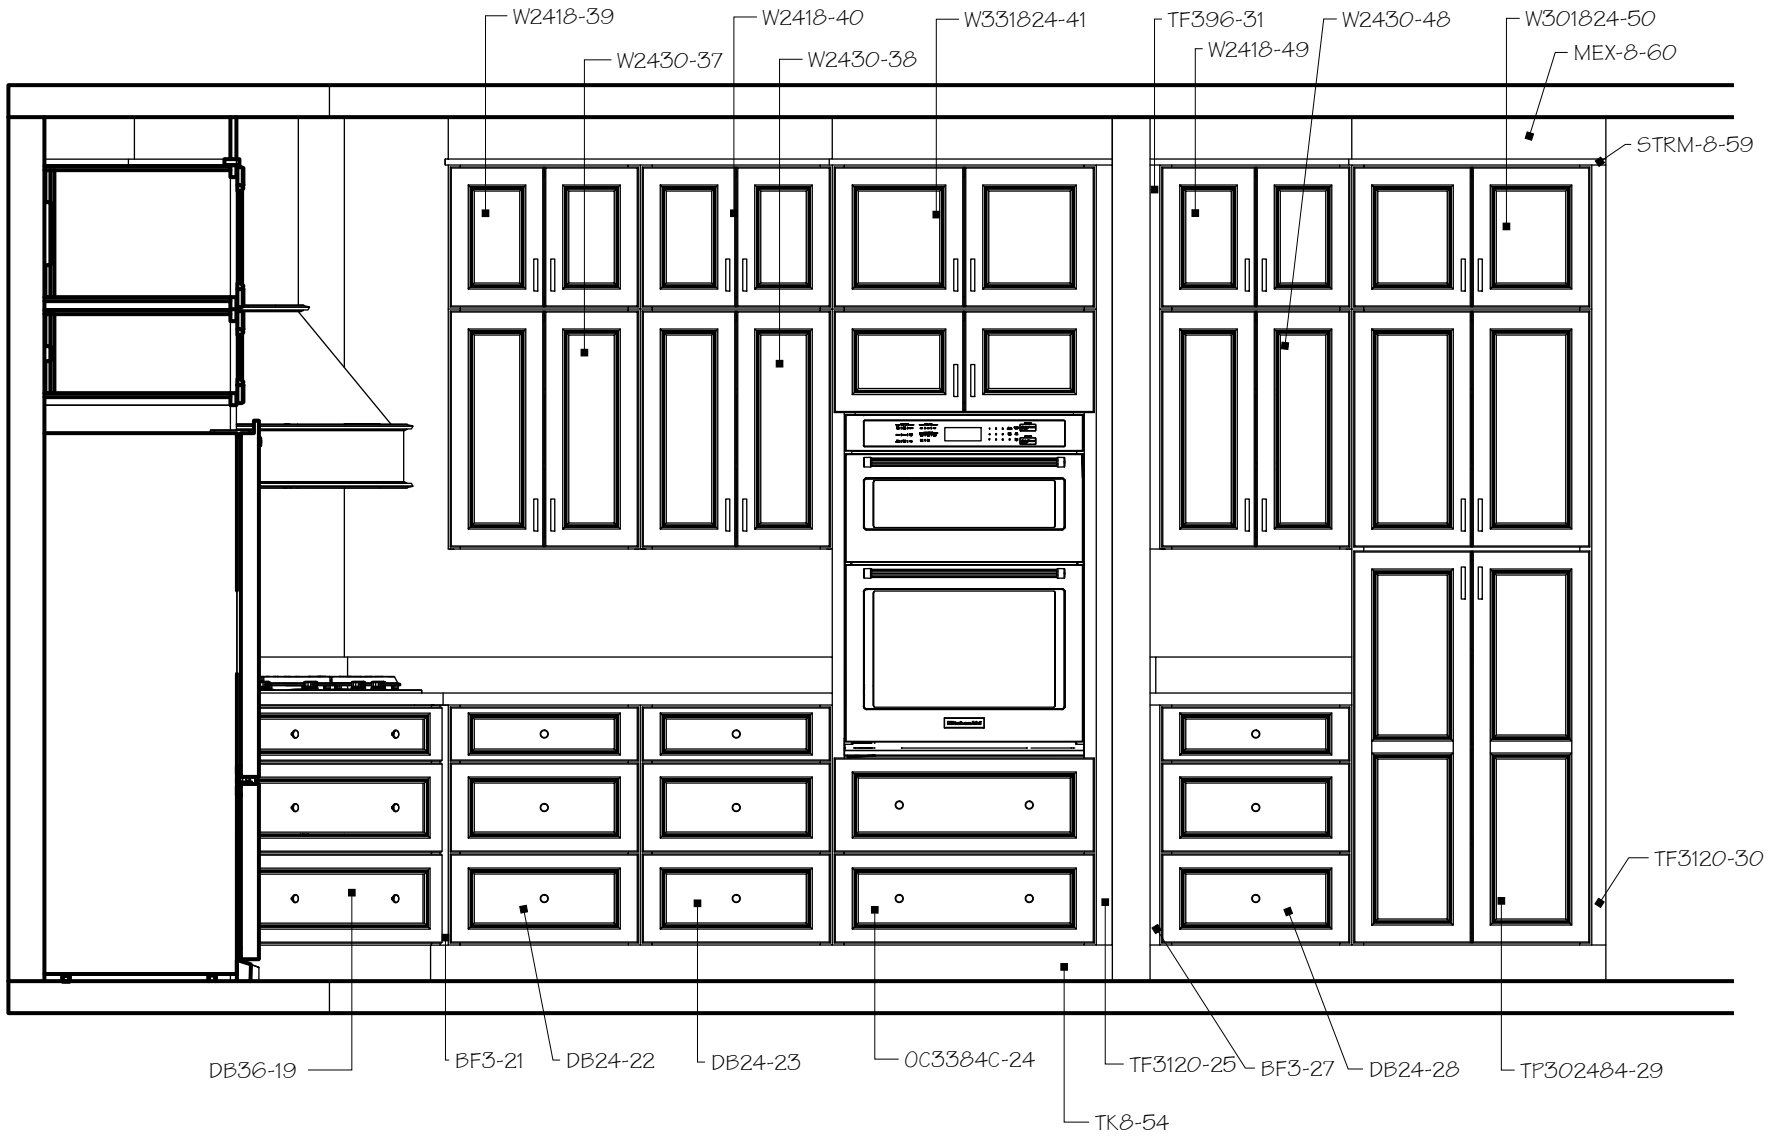

KITCHEN V01
ELEVATION 02

Advanced Kitchen & Bath Design

YOUR COMPANY NAME & LOGO
(000) 000-0000


Design changes may result from on site dimension verification. Finishes and trim are approximate. Please refer to door samples and manufacturer specifications.

JOHN & MARY SMITH PROJECT

2026_000

October 18, 2026

05
A

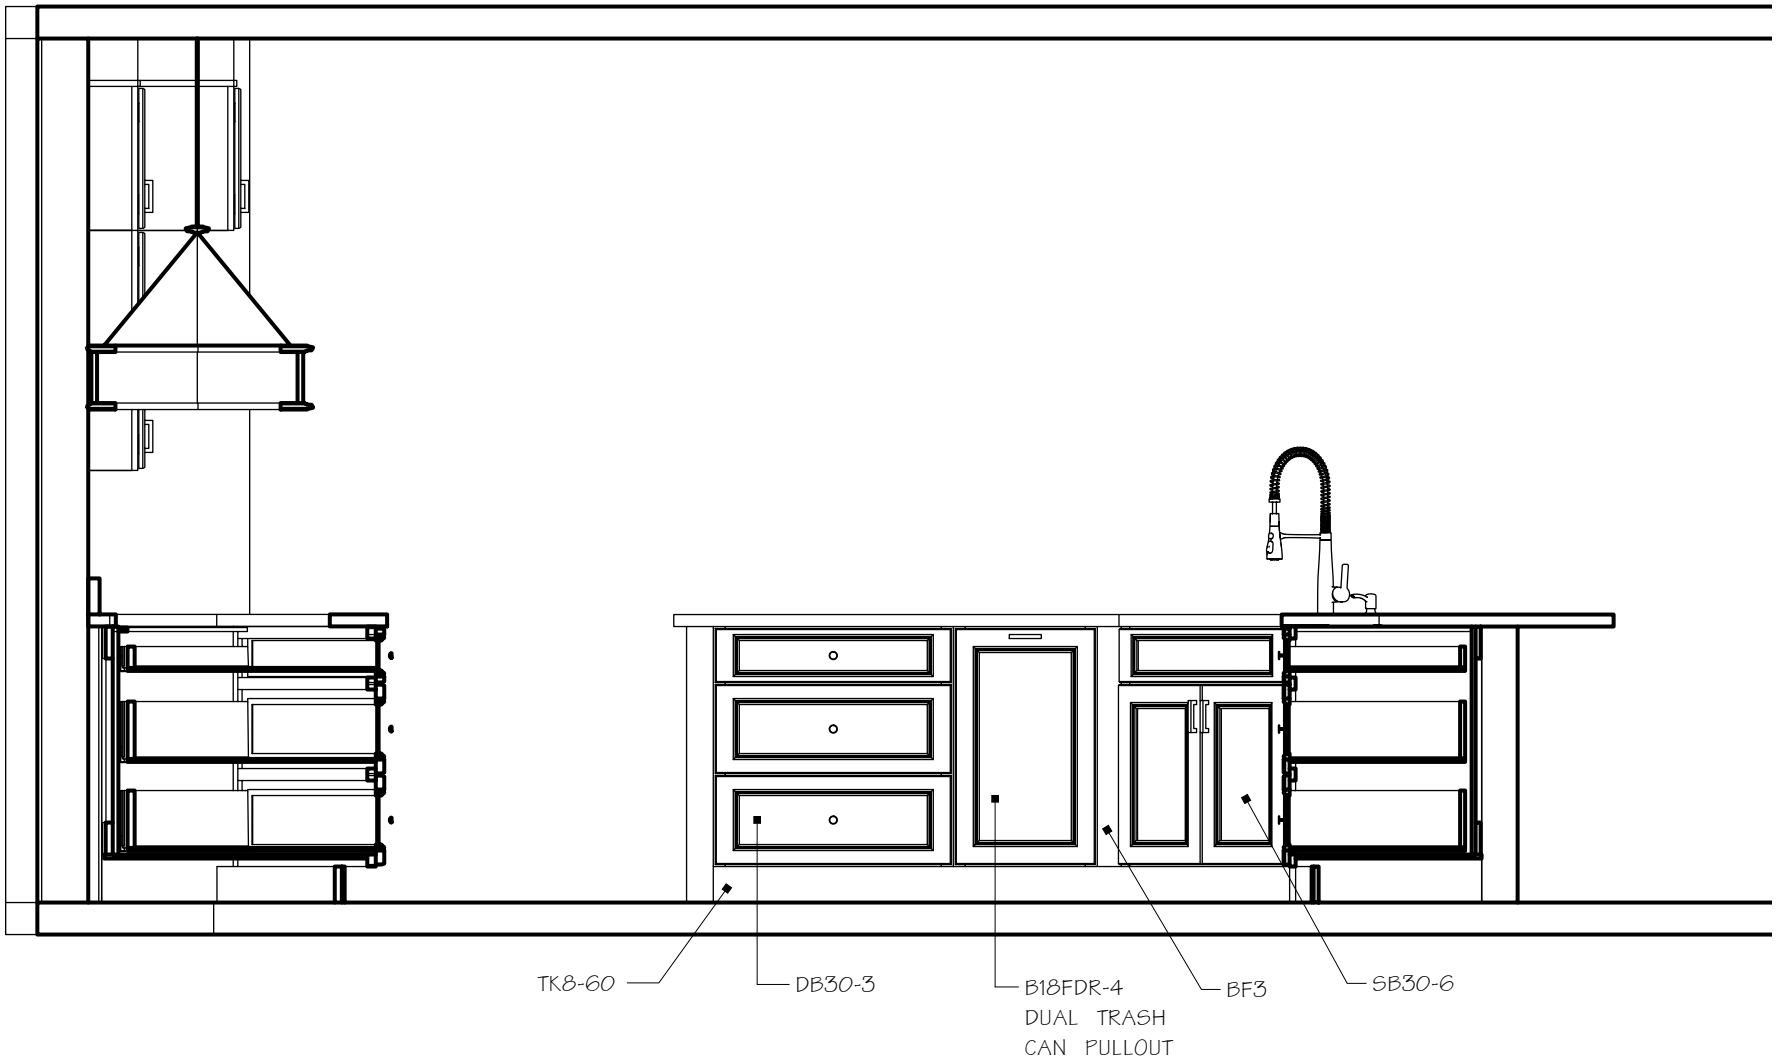

KITCHEN V01
ELEVATION 03

Advanced Kitchen & Bath Design

YOUR COMPANY NAME & LOGO
(000) 000-0000

Design changes may result from on site dimension verification. Finishes and trim are approximate. Please refer to door samples and manufacturer specifications.


JOHN & MARY SMITH PROJECT

2026_000

October 18, 2026

06

A

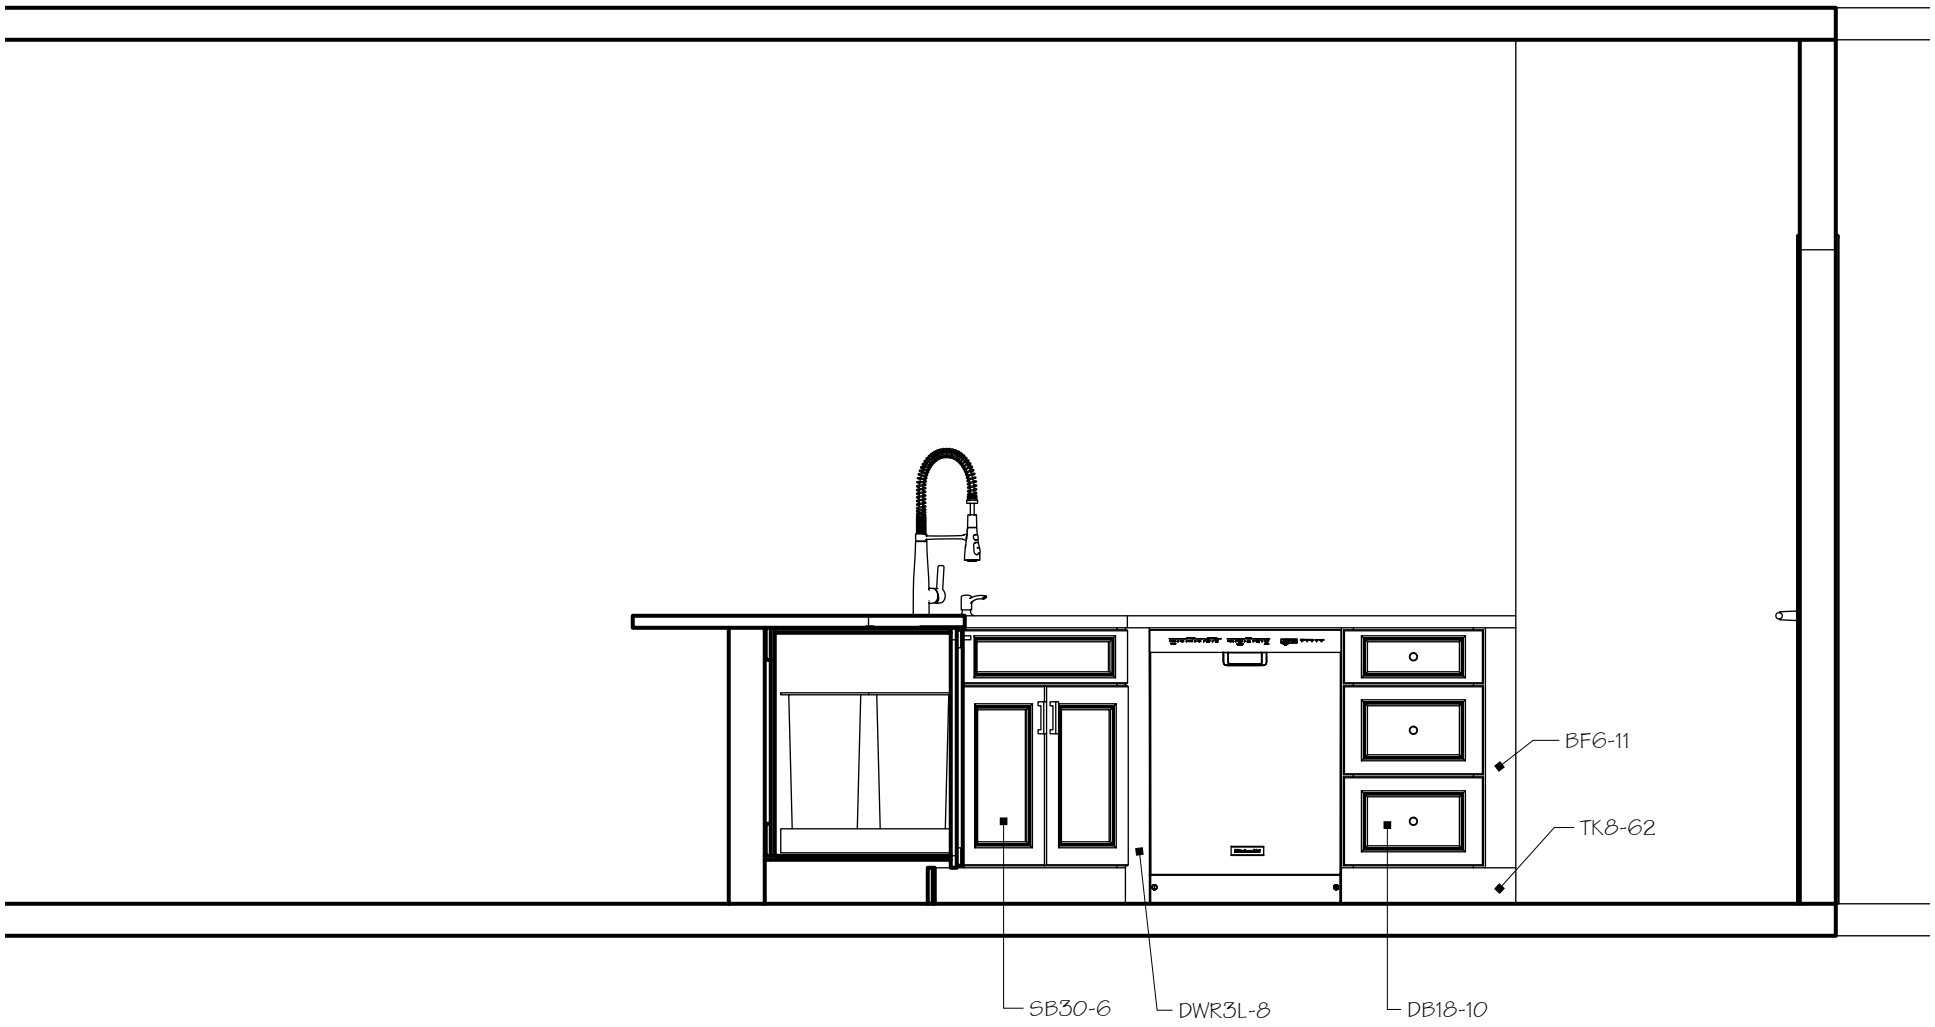

KITCHEN V01
ELEVATION 04

YOUR COMPANY NAME & LOGO
(000) 000-0000


Design changes may result from on site dimension verification. Finishes and trim are approximate. Please refer to door samples and manufacturer specifications.

JOHN & MARY SMITH PROJECT

2026_000

October 18, 2026

07
A

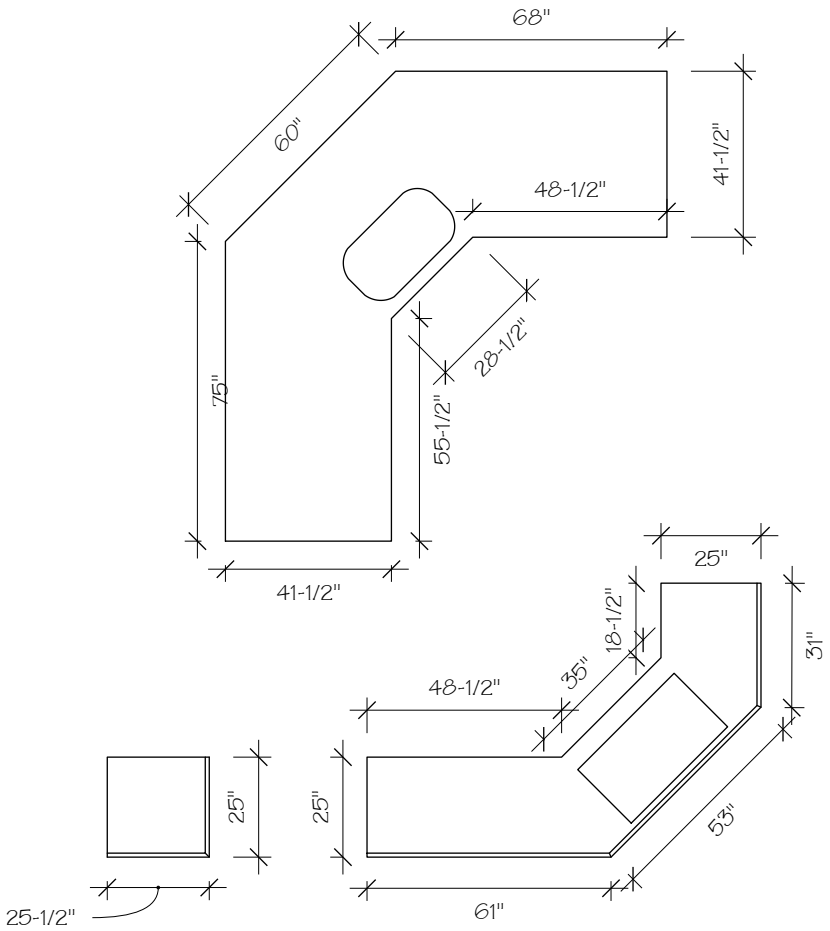

KITCHEN V01 COUNTERTOPS	YOUR COMPANY NAME & LOGO (000) 000-0000	Design changes may result from on site dimension verification. Finishes and trim are approximate. Please refer to door samples and manufacturer specifications.	08 A
	JOHN & MARY SMITH PROJECT	2026_000	October 18, 2026